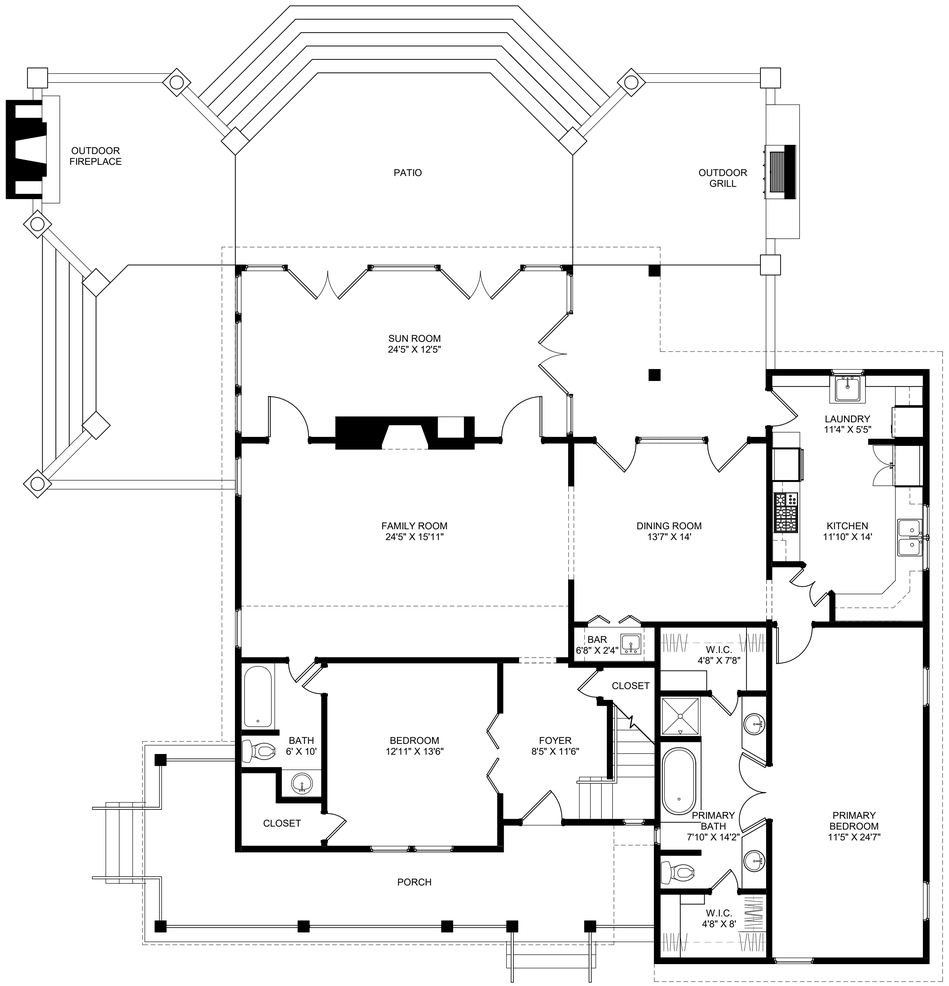

1 EX1.1 1ST FLOOR
3/16" = 1'-0"

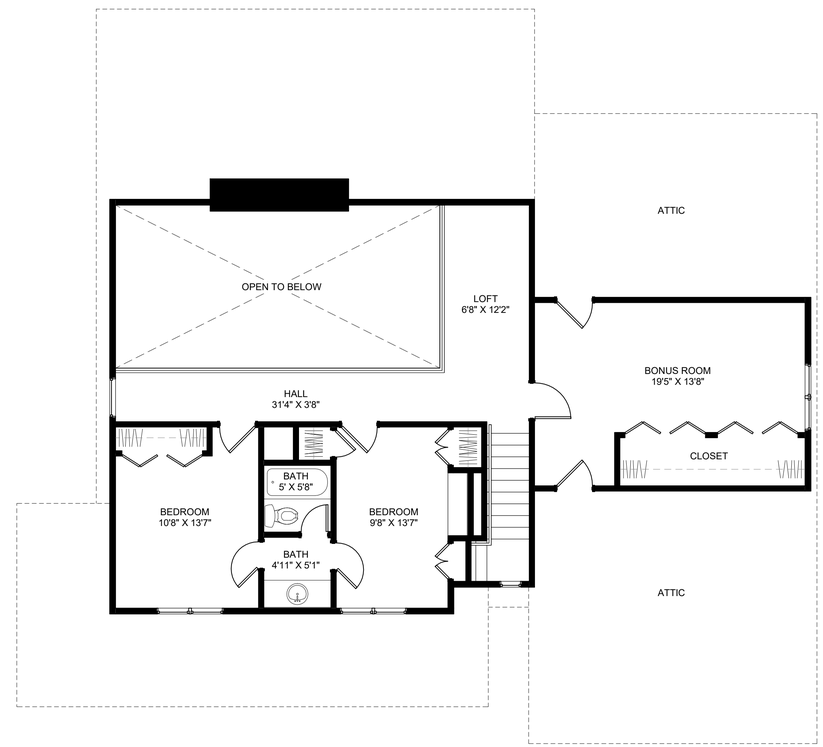

2 EX1.1 2ND FLOOR
3/16" = 1'-0"

Copyright : These Drawings are the property of DP3 Architects, Ltd., and reuse on any other project without written permission will result in legal action.

Seal

DP3 ARCHITECTS

DP3 Architects, Ltd.
15 South Main Street, Suite 400
Greenville, SC 29601
864.232.8200
www.DP3architects.com

Project

LAWRENCE QUARTERS
SANFORD, NC

Project Number	21000
Drawn By	MLT
Checked By	MLT
Date	30APR2021

Revisions

Drawing

FLOOR PLAN - EXISTING

EX1.1