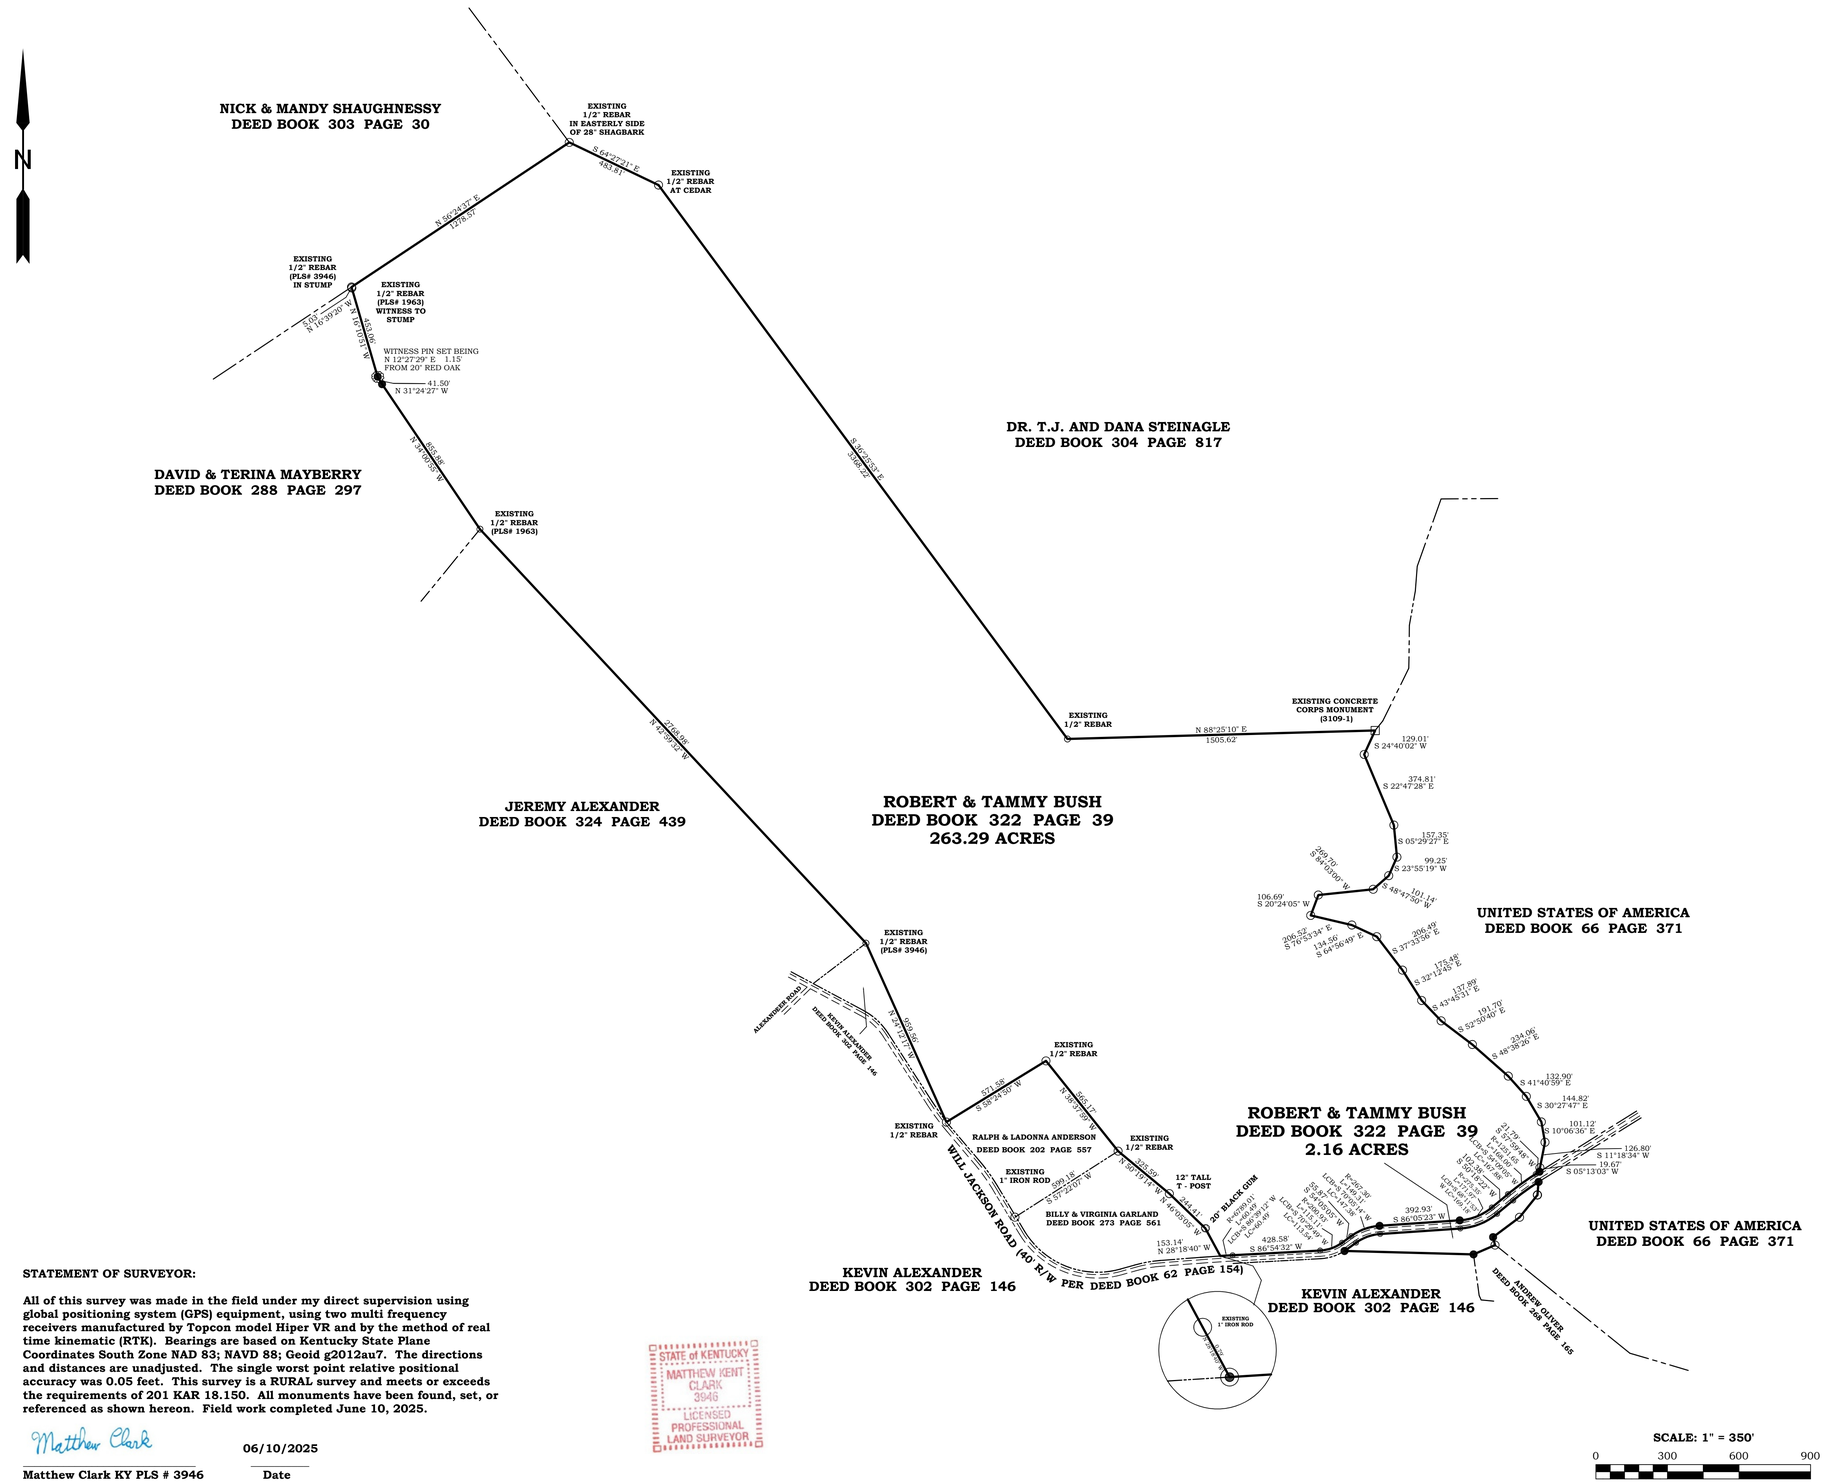

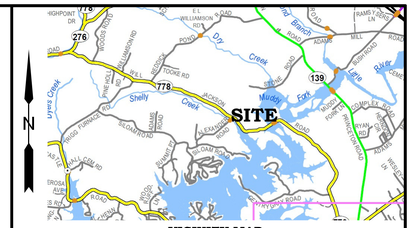

LEGEND:

- ● 1/2" DIAMETER BY 24" LONG REINFORCING BAR (REBAR) WITH YELLOW PLASTIC CAP INSCRIBED"MATT CLARK KY PLS 3946" (SET)
- ○ EXISTING IRON MONUMENT FOUND (CORPS BATHY PIN UNLESS OTHERWISE STATED)
- ◉ UNMONUMENTED POINT ALONG A LINEAR FEATURE
- BOUNDARY LINE
- ADJACENT PROPERTY LINE

STATEMENT OF SURVEYOR:

All of this survey was made in the field under my direct supervision using global positioning system (GPS) equipment, using two multi frequency receivers manufactured by Topcon model Hiper VR and by the method of real time kinematic (RTK). Bearings are based on Kentucky State Plane Coordinates South Zone NAD 83; NAVD 88; Geoid g2012au7. The directions and distances are unadjusted. The single worst point relative positional accuracy was 0.05 feet. This survey is a RURAL survey and meets or exceeds the requirements of 201 KAR 18.150. All monuments have been found, set, or referenced as shown hereon. Field work completed June 10, 2025.

Matthew Clark — 06/10/2025

Matthew Clark KY PLS # 3946 — Date

STATE of KENTUCKY
MATTHEW KENT CLARK
3946
LICENSED PROFESSIONAL LAND SURVEYOR

TRIGG COUNTY, KENTUCKY

A BOUNDARY RETRACEMENT OF THE ROBERT & TAMMY BUSH PROPERTY

PROPERTY LOCATION:

WILL JACKSON ROAD
CADIZ, KENTUCKY 42211

OWNER/CLIENT:

ROBERT & TAMMY BUSH
888 BUSH ROAD
CADIZ, KENTUCKY 42211

PREPARED BY:

MATTHEW CLARK
SURVEYORS, LLC.
Post Office Box 1235
Cadiz, Kentucky 42211

Phone (270) 339 - 8014

June 10, 2025 Project# 2541